A PROPOSED ELEMENTARY SCHOOL
(6 CLASSROOMS)
WITH AN ADMINISTRATION BLOCK
FOR THE COMMUNITY OF GRAND BAJAN
TO BE ERECTED AT GRAND BAJAN VILLAGE,
CASSAMANCE, SENEGAL
SEPTEMBER 2026

AFRICA RELIEF & COMMUNITY DEVELOPMENT

Consultant
Address
Address
Phone
Fax
e-mail

Consultant
Address
Address
Phone
Fax
e-mail

Consultant
Address
Address
Phone
Fax
e-mail

Consultant
Address
Address
Phone
Fax
e-mail

No.	Description	Date

Grand Bajan Village

WAHEED SCHOOL


INTRO.

Project number	ECP26026
Date	SEPTEMBER 2026
Drawn by	Alieu Conteh
Checked by	Checker

001

Scale

12-Nov-26 1:30:02 PM

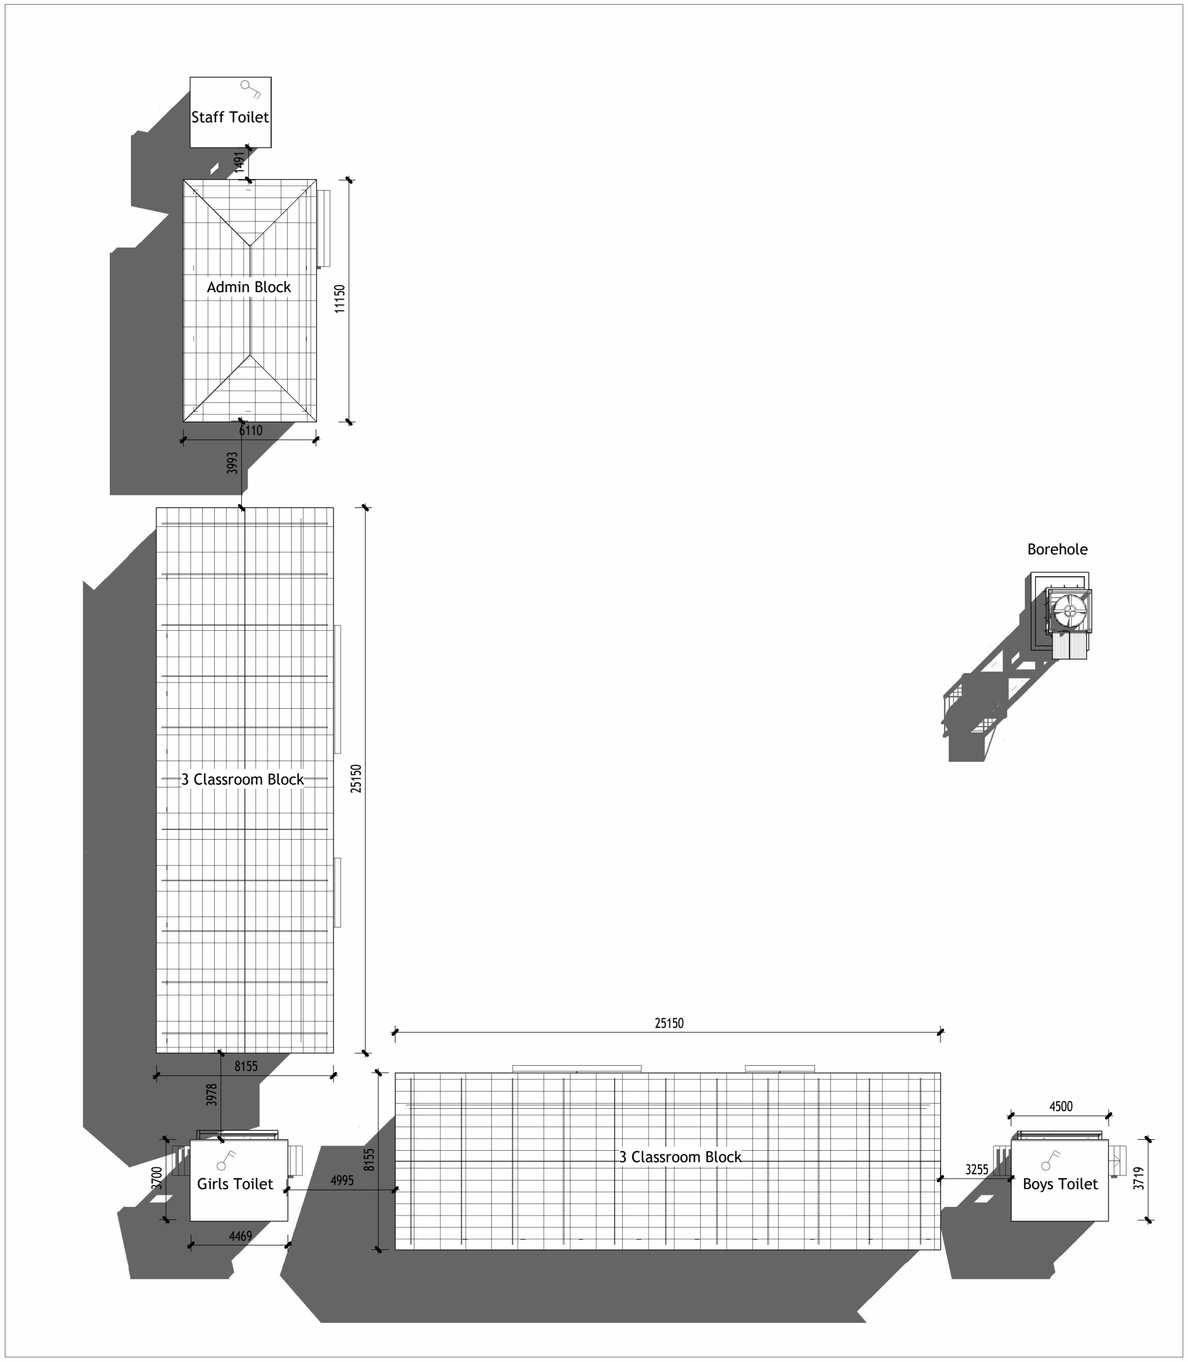

1 Site Plan

1 : 200

AFRICA RELIEF & COMMUNITY DEVELOPMENT

Consultant
Address
Address
Phone
Fax
e-mail

Consultant
Address
Address
Phone
Fax
e-mail

Consultant
Address
Address
Phone
Fax
e-mail

Consultant
Address
Address
Phone
Fax
e-mail

No.	Description	Date

Grand Bajan Village

WAHEED SCHOOL


SITE PLAN

Project number	ECP26026
Date	SEPTEMBER 2026
Drawn by	Alieu Conteh
Checked by	Checker

002


Scale 1 : 200

12-Nov-26 1:30:05 PM

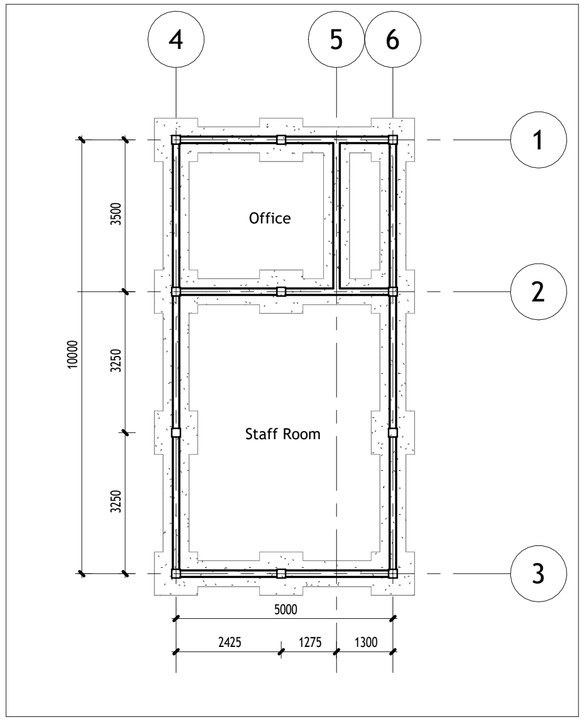


1 Admin F D

1 : 100

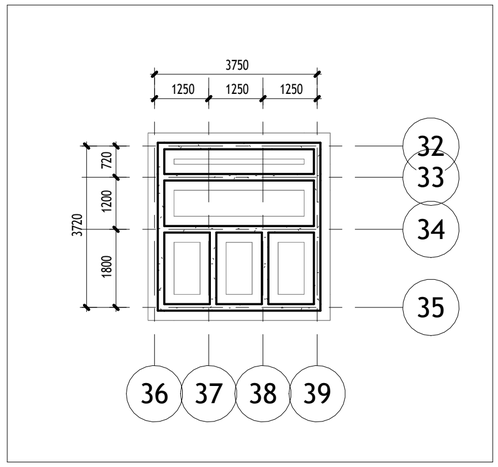


2 Bathroom F D

1 : 100

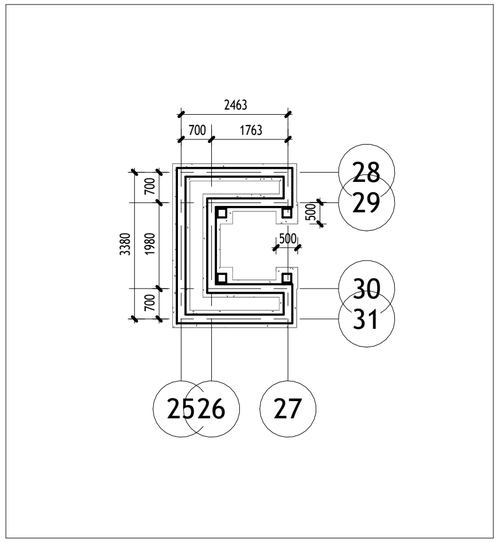

3 Borehole F D

1 : 100

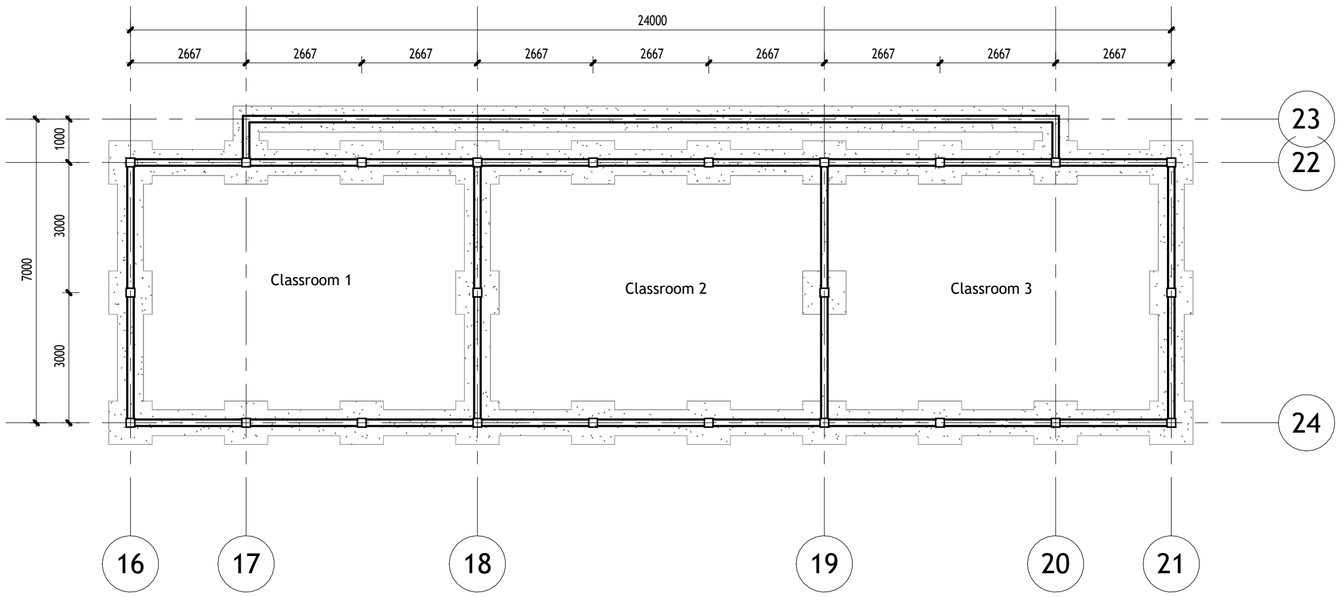

4 Classroom F D

1 : 100

AFRICA RELIEF & COMMUNITY DEVELOPMENT

Consultant
Address
Address
Phone
Fax
e-mail

Consultant
Address
Address
Phone
Fax
e-mail

Consultant
Address
Address
Phone
Fax
e-mail

Consultant
Address
Address
Phone
Fax
e-mail

No.	Description	Date


Grand Bajan Village

WAHEED SCHOOL

FOUNDATION PLANS


Project number	ECP26026
Date	SEPTEMBER 2026
Drawn by	ALIEU CONTEH
Checked by	Checker
003	
Scale	1 : 100

12-Nov-26 1:30:06 PM

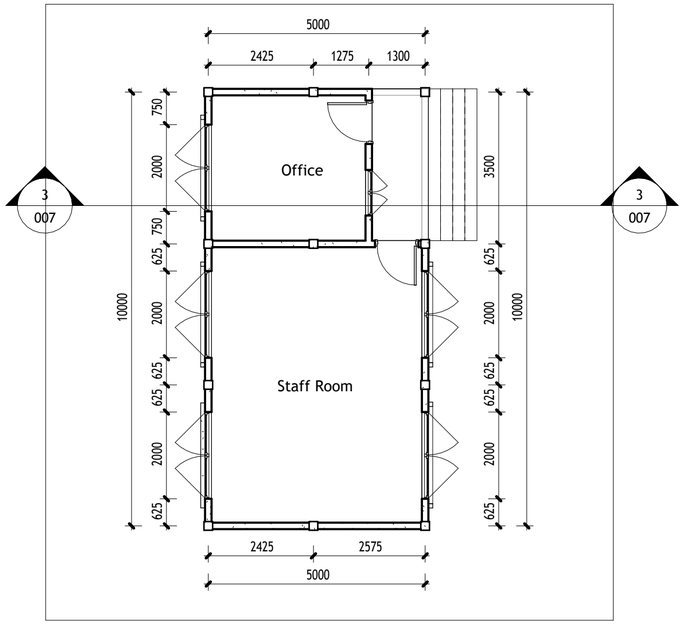


1 Admin F P

1 : 100

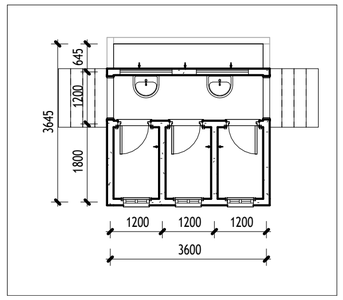


2 Bathroom F P

1 : 100

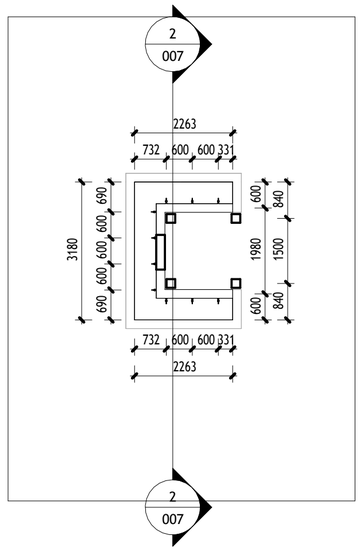

3 Borehole F P

1 : 100

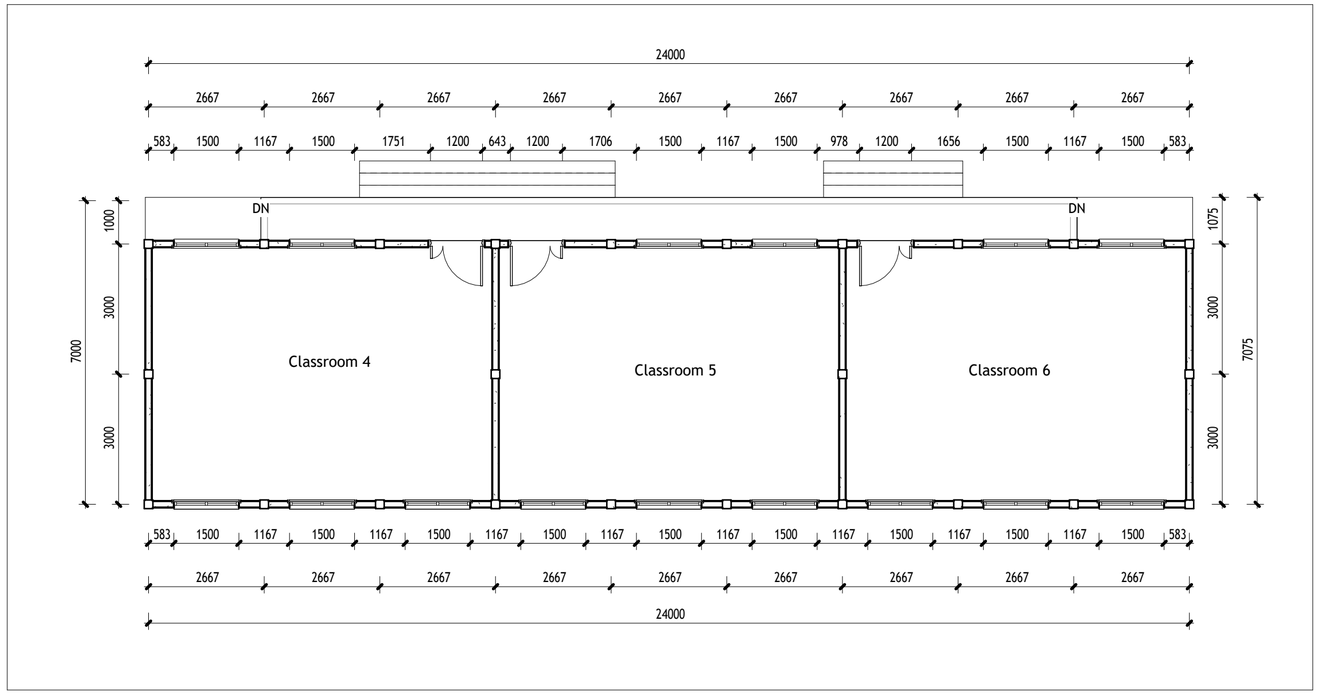

4 Classroom F P

1 : 100

AFRICA RELIEF & COMMUNITY DEVELOPMENT

Consultant Address Address Phone Fax e-mail	Consultant Address Address Phone Fax e-mail
Consultant Address Address Phone Fax e-mail	Consultant Address Address Phone Fax e-mail

No.	Description	Date

Grand Bajan Village

WAHEED SCHOOL

FLOOR PLANS

Project number	ECP26026
Date	SEPTEMBER 2026
Drawn by	ALIEU CONTEH
Checked by	Checker

004

Scale 1 : 100

12-Nov-26 1:30:07 PM



1 South Elevation

1 : 100



2 North Elevation

1 : 100

AFRICA RELIEF & COMMUNITY DEVELOPMENT

Consultant
Address
Address
Phone
Fax
e-mail

Consultant
Address
Address
Phone
Fax
e-mail

Consultant
Address
Address
Phone
Fax
e-mail

Consultant
Address
Address
Phone
Fax
e-mail

No.	Description	Date

Grand Bajan Village

WAHEED SCHOOL

ELEVATIONS

Project number	ECP26026
Date	SEPTEMBER 2026
Drawn by	ALIEU CONTEH
Checked by	Checker
	005
Scale	1 : 100

12-Nov-26 1:30:10 PM



1 East Elevation

1 : 125



2 West Elevation

1 : 125

AFRICA RELIEF & COMMUNITY DEVELOPMENT

Consultant
Address
Address
Phone
Fax
e-mail

Consultant
Address
Address
Phone
Fax
e-mail

Consultant
Address
Address
Phone
Fax
e-mail

Consultant
Address
Address
Phone
Fax
e-mail

No.	Description	Date

Grand Bajan Village

WAHEED SCHOOL


ELEVATIONS.


Project number	ECP26026
Date	SEPTEMBER 2026
Drawn by	ALIEU CONTEH
Checked by	Checker


006

Scale 1 : 125

12-Nov-26 1:30:14 PM

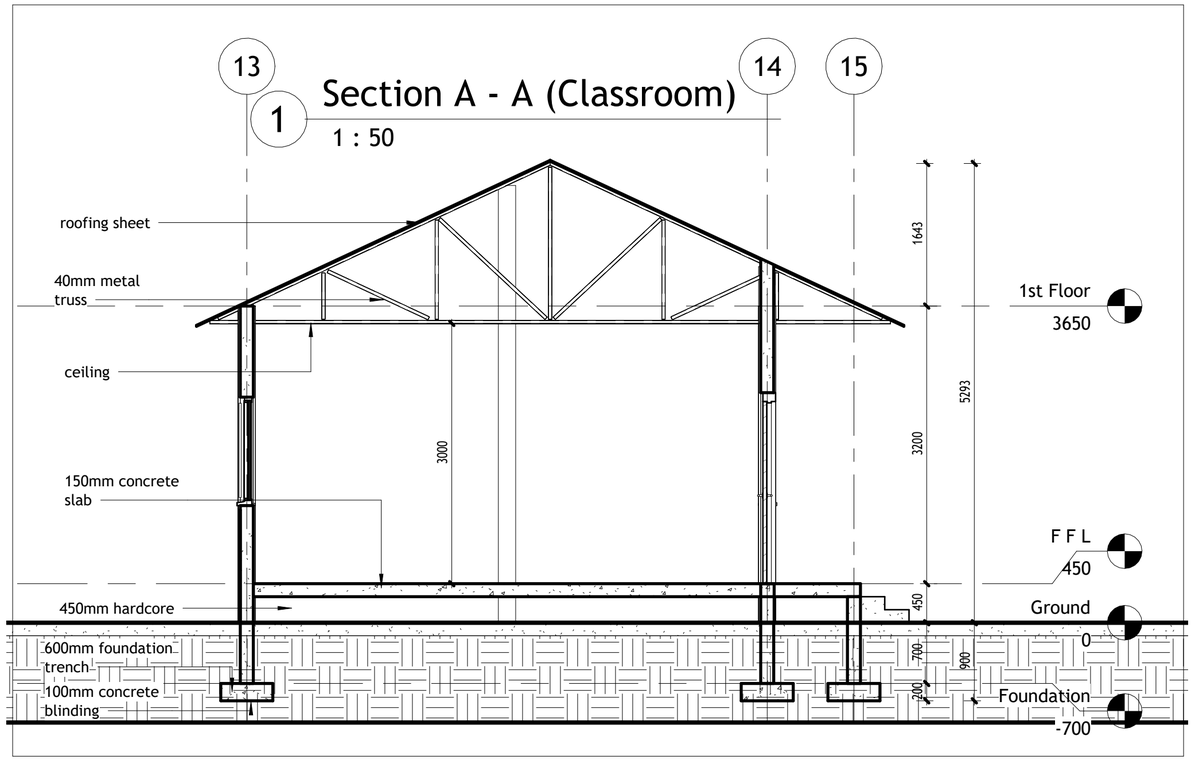

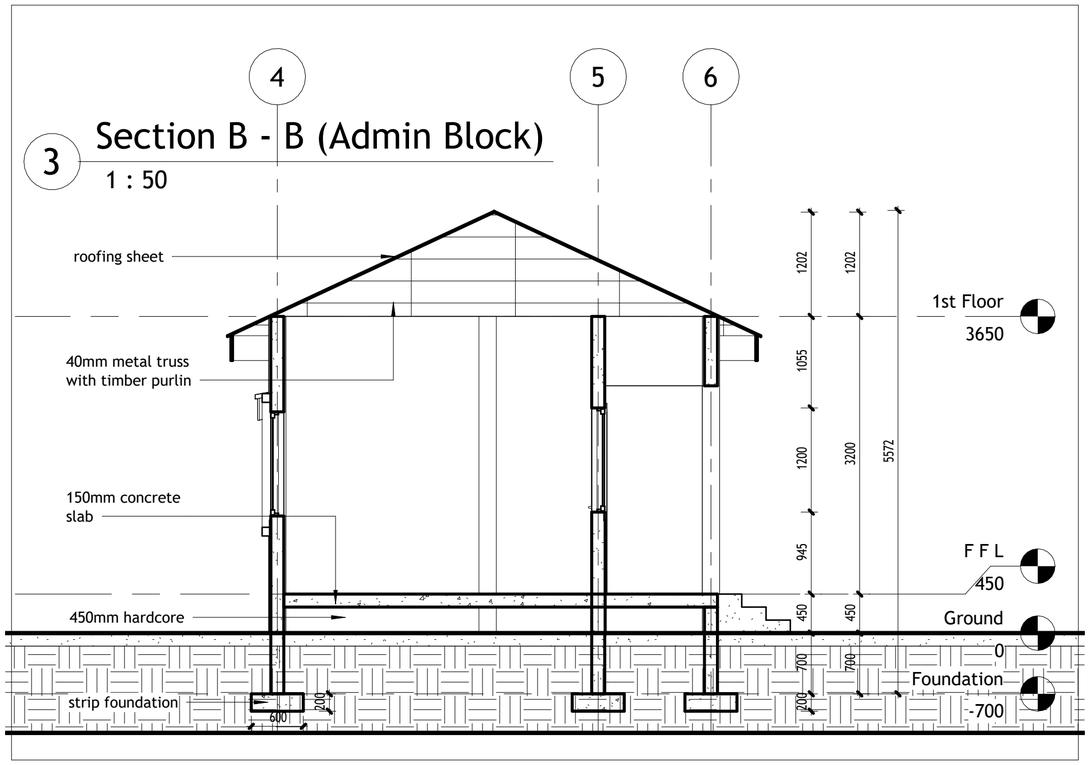

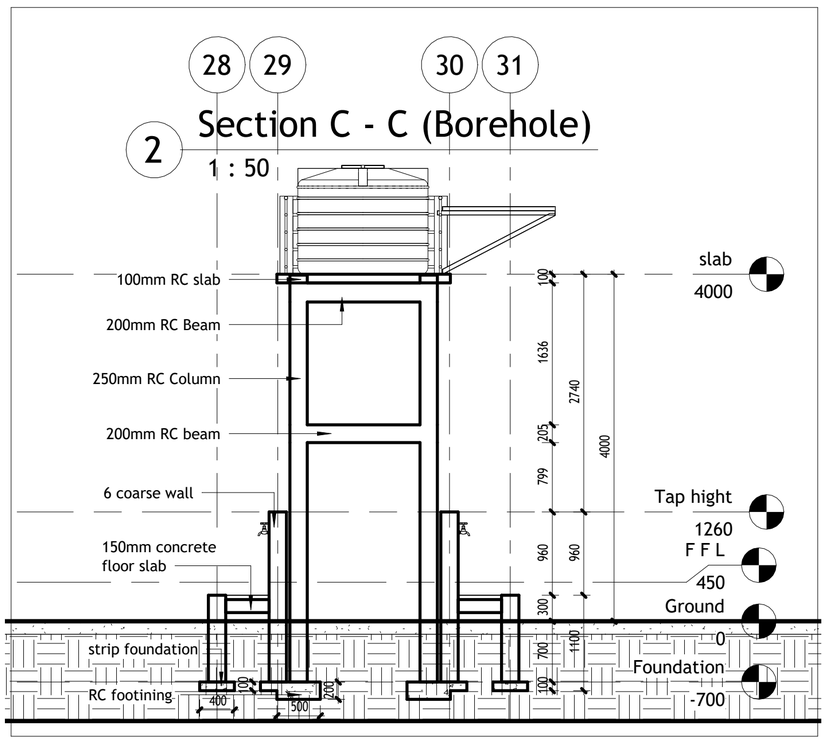

AFRICA RELIEF & COMMUNITY DEVELOPMENT

Consultant
Address
Address
Phone
Fax
e-mail

Consultant
Address
Address
Phone
Fax
e-mail

Consultant
Address
Address
Phone
Fax
e-mail

Consultant
Address
Address
Phone
Fax
e-mail

No.	Description	Date

Grand Bajan Village

WAHEED SCHOOL

SECTIONS

Project number	ECP26026
Date	SEPTEMBER 2026
Drawn by	ALIEU CONTEH
Checked by	Checker

007

Scale 1 : 50

12-Nov-26 1:30:15 PM





AFRICA RELIEF & COMMUNITY DEVELOPMENT

Consultant
Address
Address
Phone
Fax
e-mail

Consultant
Address
Address
Phone
Fax
e-mail

Consultant
Address
Address
Phone
Fax
e-mail

Consultant
Address
Address
Phone
Fax
e-mail

No.	Description	Date

Grand Bajan Village

WAHEED SCHOOL

3D VIEWS

Project number	ECP26026
Date	SEPTEMBER 2026
Drawn by	ALIEU CONTEH
Checked by	Checker

008

Scale	1 : 1

12-Nov-26 1:30:16 PM





AFRICA RELIEF
& COMMUNITY DEVELOPMENT

Consultant
Address
Address
Phone
Fax
e-mail

Consultant
Address
Address
Phone
Fax
e-mail

Consultant
Address
Address
Phone
Fax
e-mail

Consultant
Address
Address
Phone
Fax
e-mail

No.	Description	Date

Grand Bajan Village

WAHEED SCHOOL

3D VIEWS.

Project number	ECP26026
Date	SEPTEMBER 2026
Drawn by	ALIEU CONTEH
Checked by	Checker

009

Scale 1 : 1

12-Nov-26 1:30:17 PM